Houghton County Building Department
401 E. Houghton Avenue
Courthouse - 5th Floor
Houghton, MI 49931
(906) 482-2260

Slab-on-grade (Frost Footing) - Specifications/Cross View

Please fill in the blanks or circles as best fits your project(s).
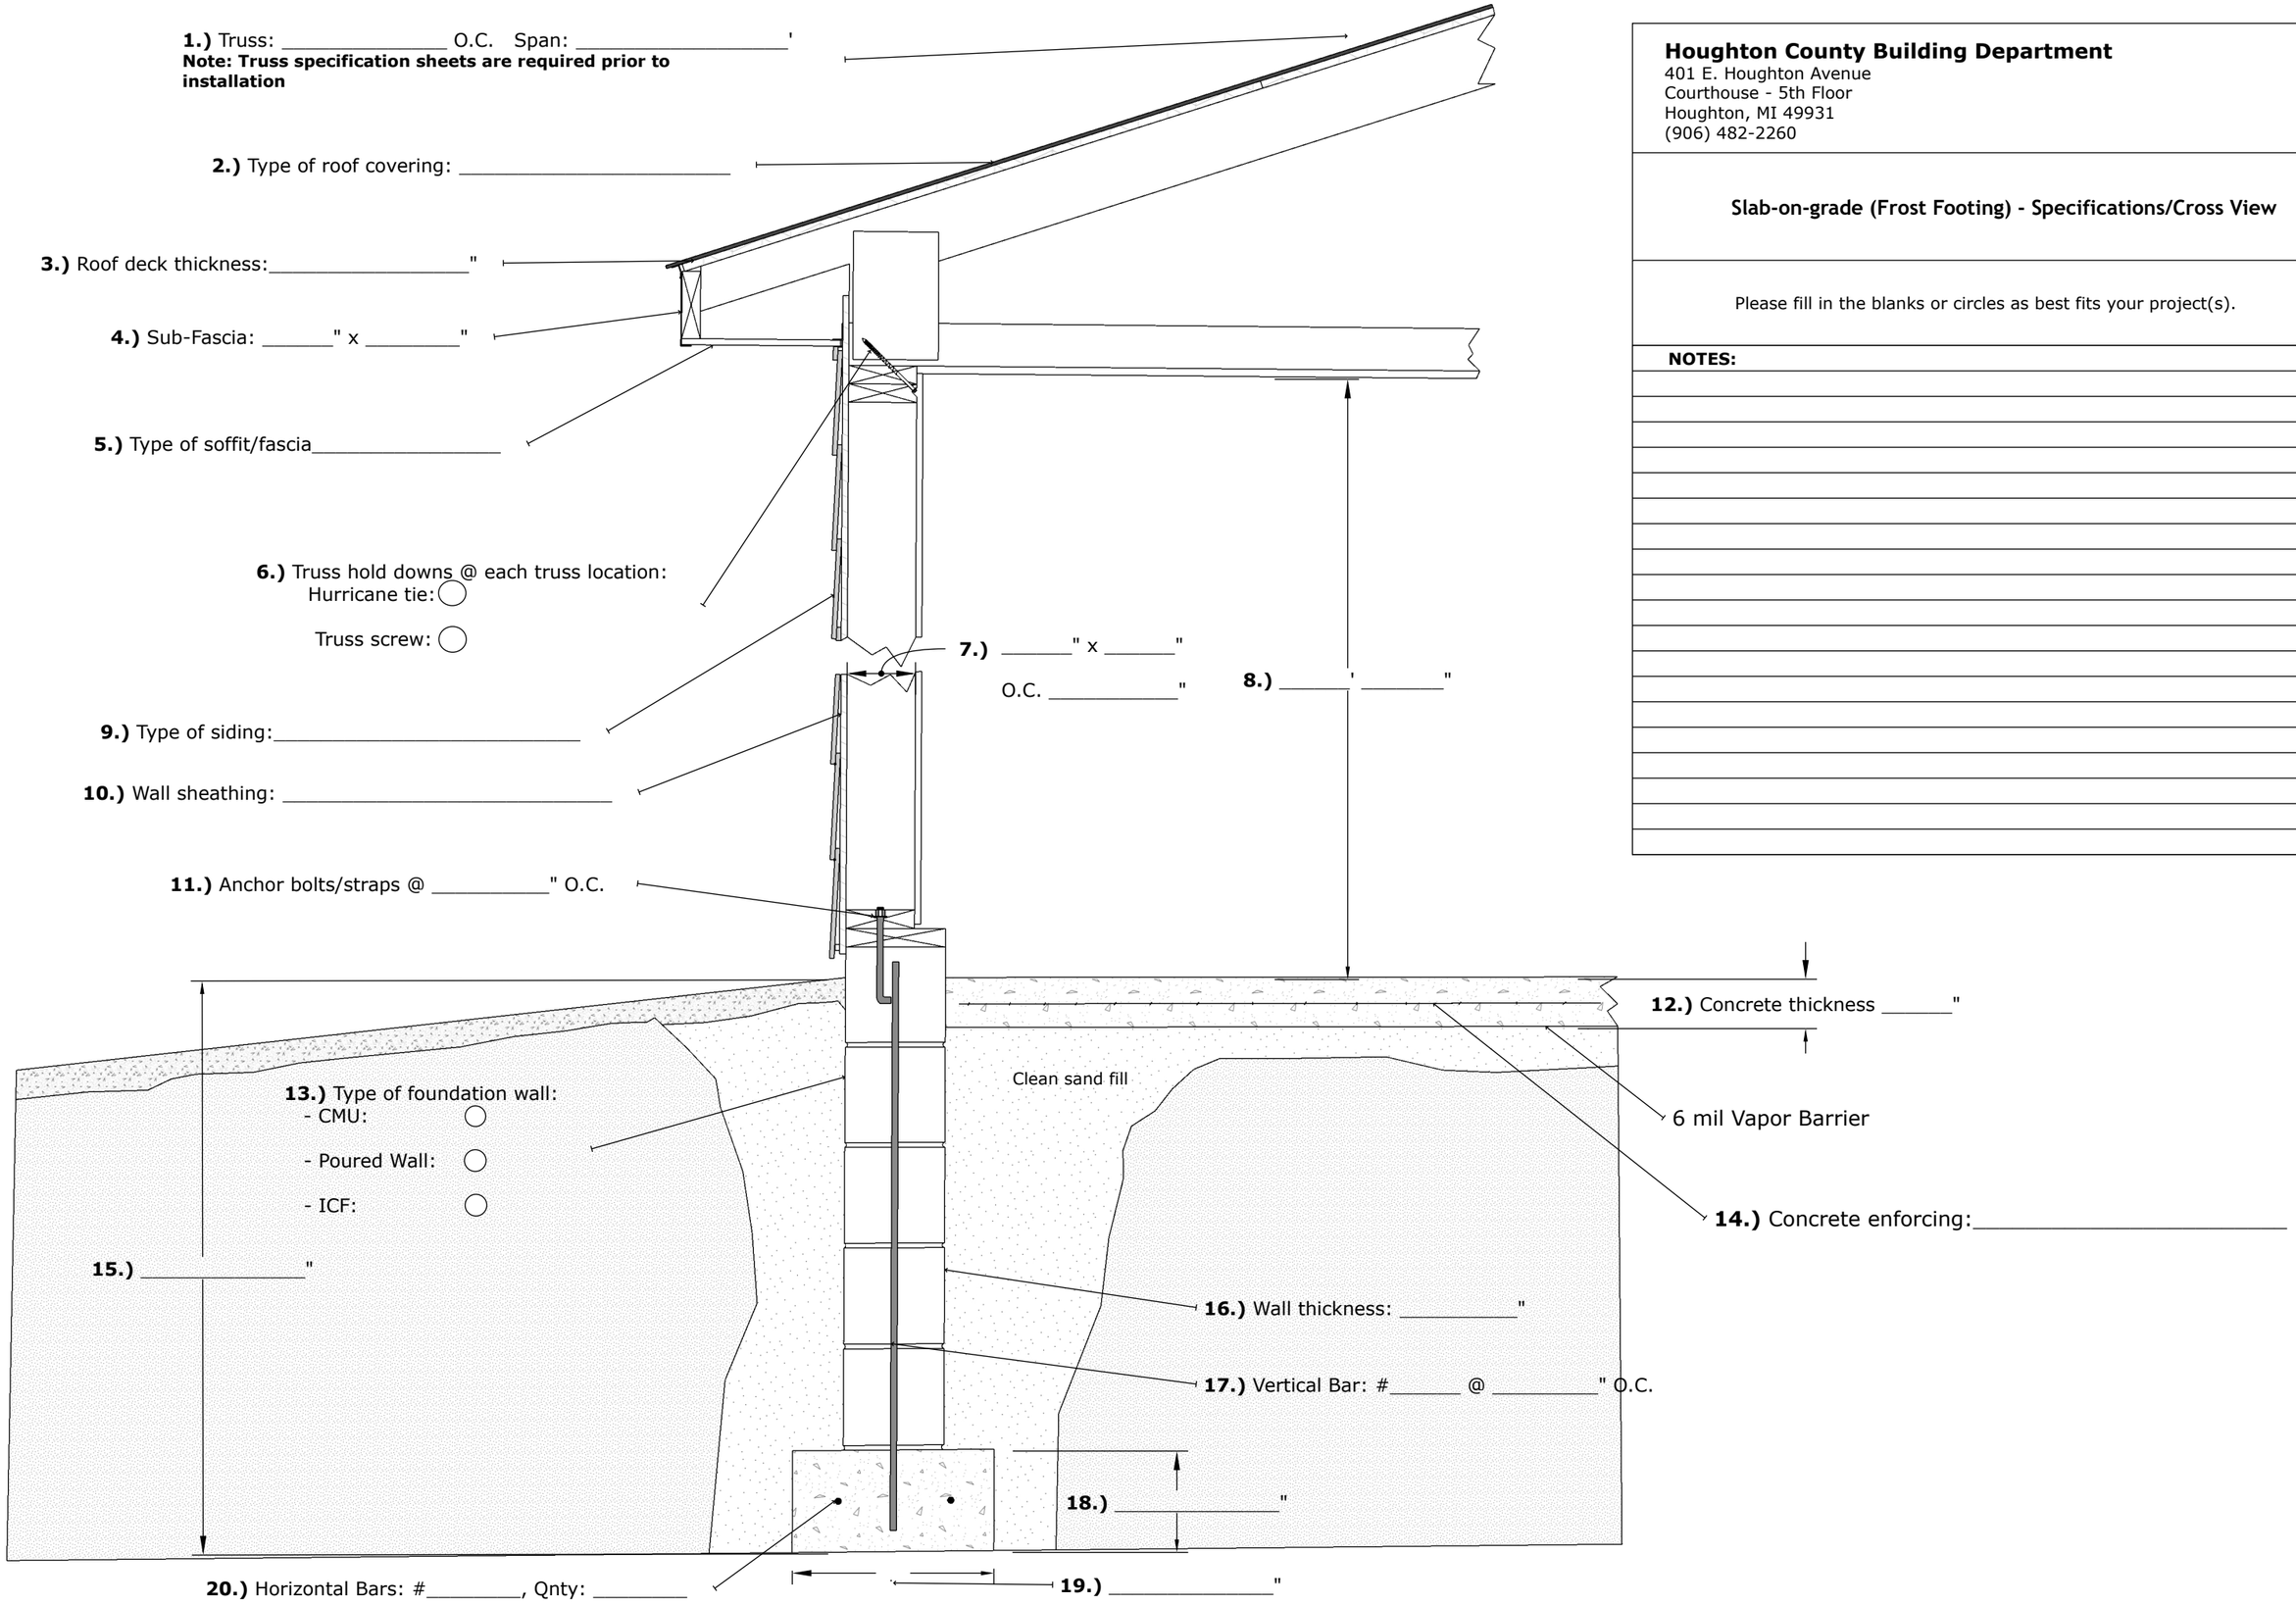
NOTES: